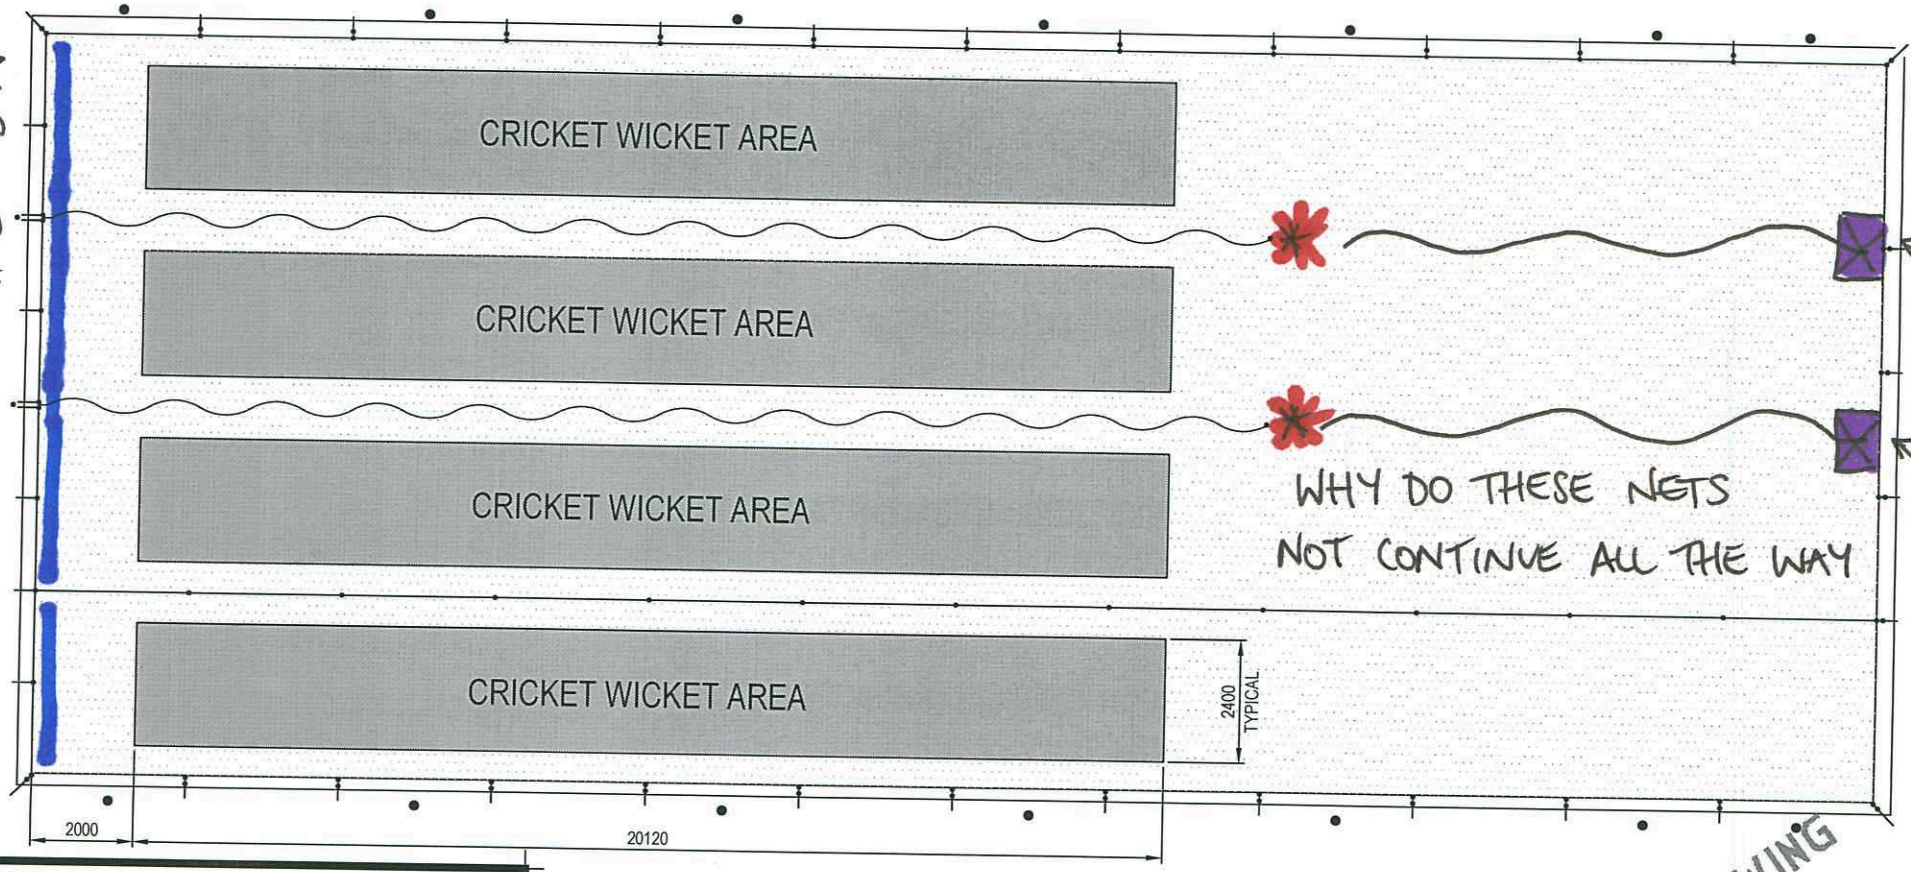

* ALSO RUBBER 1200mm HIGH TO PROTECT THE CHAIN LINK FENCE

WHY DO THESE NETS NOT CONTINUE ALL THE WAY

BOXES FOR NETTING TO BE STORED

LEGEND

BATTING AREA:

POLYPROPYLENE CRICKET GRASS APTA "SUPERGRASSE SHIELD" 9mm NOMINAL PILE HEIGHT OR APPROVED EQUIVALENT, WEIGHT 1950 gm/m^2 OR APPROVED EQUIVALENT, LAID DIRECTLY ON THE CONCRETE

SURROUNDING AREA:

POLYGRASS PREMIER SYNTHETIC GRASS WITH SAND AND RUBBER GRANULAR INFILL OR APPROVED EQUIVALENT LAID DIRECTLY ON THE CONCRETE.

CRICKET NET ENCLOSURE - SYNTHETIC SURFACE PLAN

PRELIMINARY DRAWING
NOT TO BE USED FOR CONSTRUCTION PURPOSES

No	Revision	By	Date
P1	REARRANGE LAYOUT	BC	24/08/22
P0	PRELIMINARY ISSUE	BC	10/08/22

THIS DRAWING IS TO BE READ IN CONJUNCTION WITH ALL OF THE ARCHITECTURAL DRAWINGS AND SPECIFICATIONS. NO DIMENSIONS ARE TO BE SCALED.

THIS DRAWING IS COPYRIGHT, AND REMAINS THE PROPERTY OF JYN ENGINEERING CONSULTANTS AND MUST NOT BE COPIED, ALTERED OR USED WITHOUT THE WRITTEN PERMISSION OF JYN ENGINEERING CONSULTANTS.

JYN ENGINEERING CONSULTANTS
Structural and Civil Engineers
105/254 Bay Road Sandringham, Victoria, Australia, 3191
Phone: 613 9086 3728
e-mail: jooyee@jynengineering.com.au

Client: Knox City Council

Designed by: B.C.
Drawn by: B.C.
Checked by: J.Y.N.
Date: 10-08-22

Project: CRICKET PRACTICE NET
GUY TURNER RESERVE
BAYSWATER

Title: CRICKET NET ENCLOSURE
SYNTHETIC DETAIL

Scale: N/A
Job No.: 220702
Drawing No.: S8
Rev.: P1

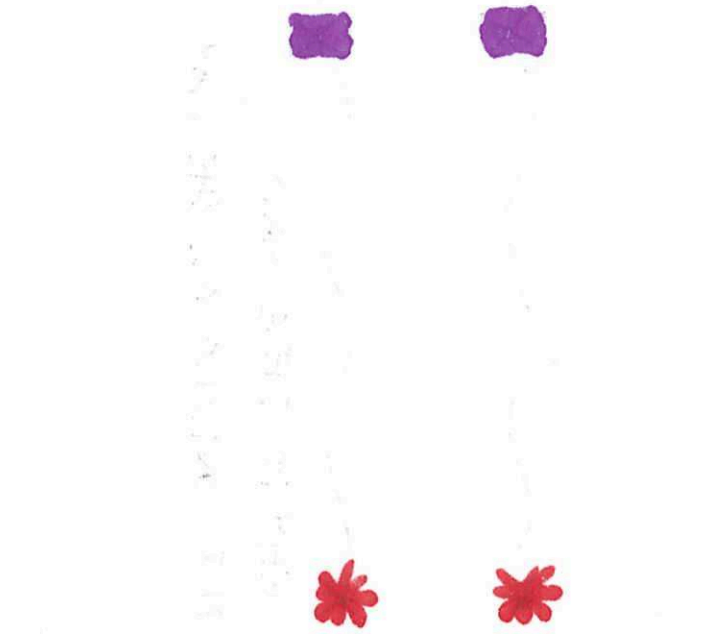

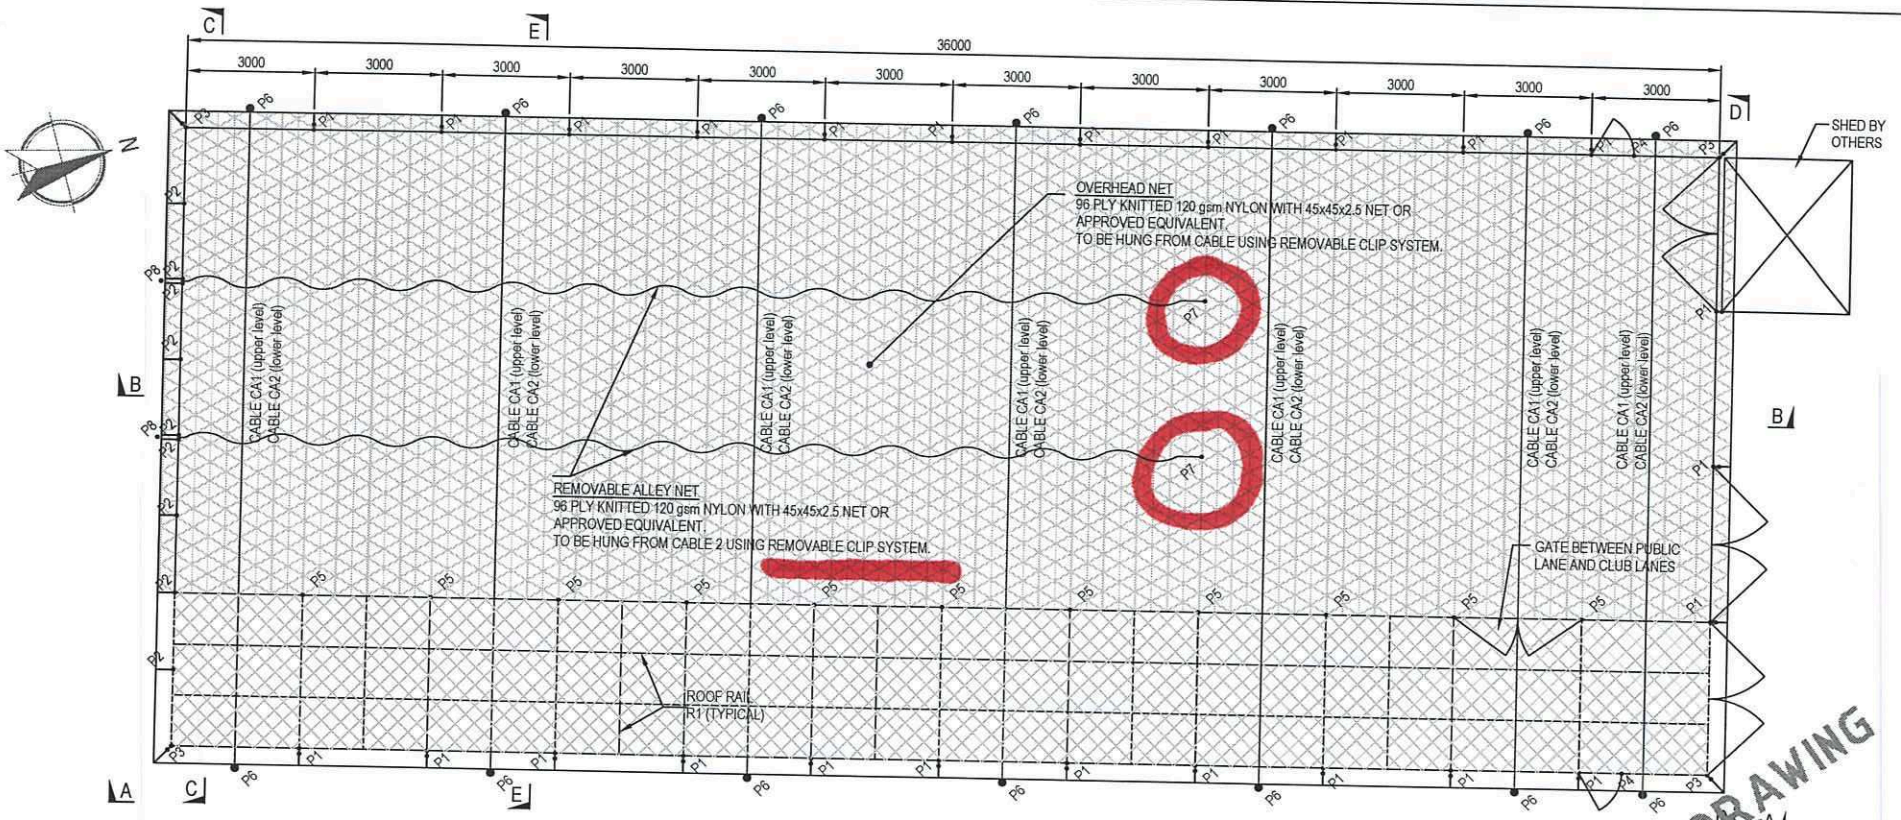

CRICKET NET ENCLOSURE - ROOF PLAN

MEMBER SCHEDULE		
MARK	SIZE	REMARKS
POSTS		
P1	60.3 X 3.6 CHS + 60.3 X 3.6 CHS TWIN POST ✳	SIDE WALL CRANKED TOP
P2	88.9 x 4.0 CHS ✳	
P3	60.3 X 3.6 CHS + 60.3 X 3.6 CHS TWIN POST ✳	CORNER CRANKED TOP
P4	60.3 X 3.6 CHS ✳	SINGLE GATE POST
P5	88.9 x 4.0 CHS ✳	MID WALL FENCE POST
P6	165.1 x 5.0 CHS ✳	SOFTNET ROOF POST
P7	88.9 x 4.0 CHS ✳	REMOVABLE POST
P8	114.3 x 4.5 CHS ✳	CABINET SUPPORT POST

✳ ALL MEMBERS TO BE HOT DIP GALVANIZED THEN POWDER COATED BLACK.
(REFER STEELWORK NOTES)

MEMBER SCHEDULE		
MARK	SIZE	REMARKS
RAILS		
R1	48.3 x 3.2 CHS ✳	
CABLES		
CA1	8mmØ (GRADE 1770 WIRE CORE WIRE ROPE)	WIRE TO HANG CABLE 2
CA2	8mmØ (GRADE 1770 WIRE CORE WIRE ROPE)	WIRE TO SUPPORT OVERHEAD NET
CA3	8mmØ (GRADE 1770 WIRE CORE WIRE ROPE)	RETRACTABLE CABLE TO SUPPORT ALLEY NET

PRELIMINARY DRAWING
NOT TO BE USED FOR CONSTRUCTION PURPOSES

No	Revision	By	Date
P1	REARRANGE LAYOUT	BC	24/08/22
P0	PRELIMINARY ISSUE	BC	10/08/22

THIS DRAWING IS TO BE READ IN CONJUNCTION WITH ALL OF THE ARCHITECTURAL DRAWINGS AND SPECIFICATIONS. NO DIMENSIONS ARE TO BE SCALED.

THIS DRAWING IS COPYRIGHT, AND REMAINS THE PROPERTY OF JYN ENGINEERING CONSULTANTS AND MUST NOT BE COPIED, ALTERED OR USED WITHOUT THE WRITTEN PERMISSION OF JYN ENGINEERING CONSULTANTS.

JYN ENGINEERING CONSULTANTS
Structural and Civil Engineers
105/254 Bay Road Sandringham, Victoria, Australia, 3191
Phone: 613 9086 3728
e-mail: jooyee@jynengineering.com.au

Client: Knox City Council

Designed by: B.C.
Drawn by: B.C.
Checked by: J.Y.N.
Date: 10-08-22

Project: CRICKET PRACTICE NET
GUY TURNER RESERVE
BAYSWATER

Title: CRICKET NET ENCLOSURE
POST & ROOF PLAN

Scale: N/A
Job No.: 220702
Drawing No.: S5
Rev.: P1

00

1

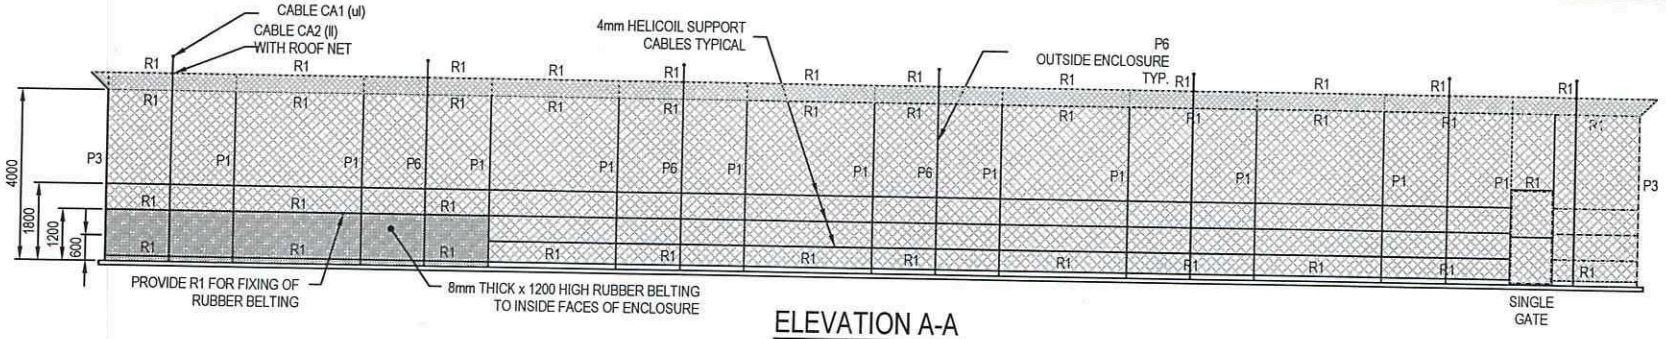

ELEVATION A-A

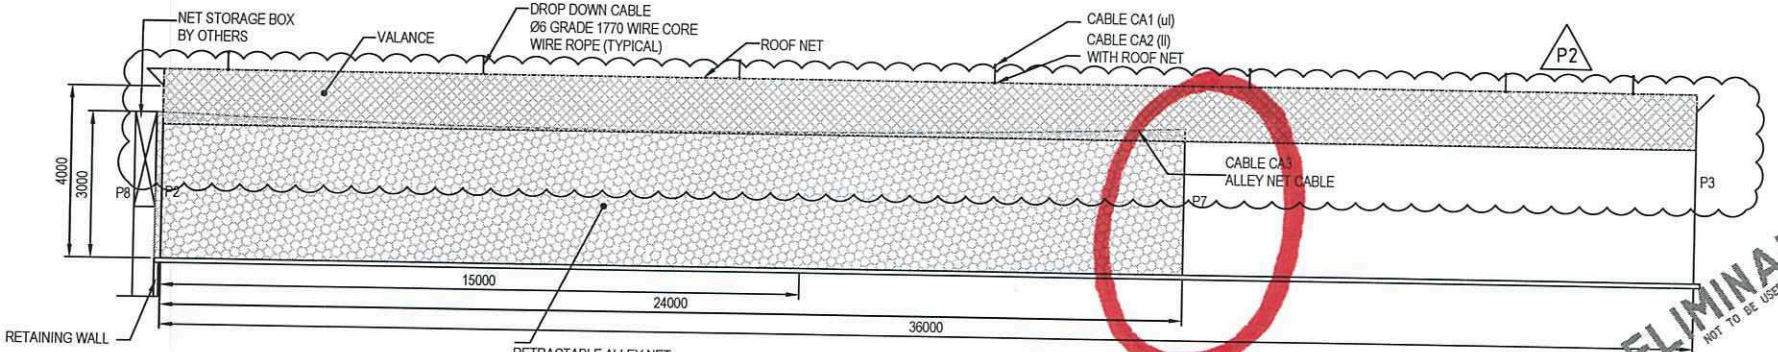

RETRACTABLE ALLEY NET
96 PLY KNITTED 120 gsm NYLON 45x45x2.5 NET,
BY OXLEY NETS OR APPROVED EQUIVALENT.
TO BE HUNG FROM ROPE USING REMOVABLE
CLIP SYSTEM.

ELEVATION B-B

P7

PRELIMINARY DRAWING
NOT TO BE USED FOR CONSTRUCTION PURPOSES

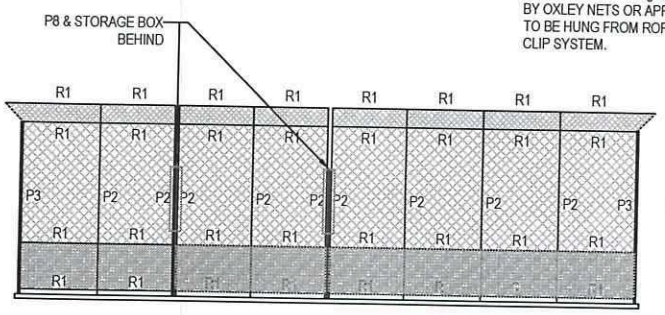

ELEVATION C-C

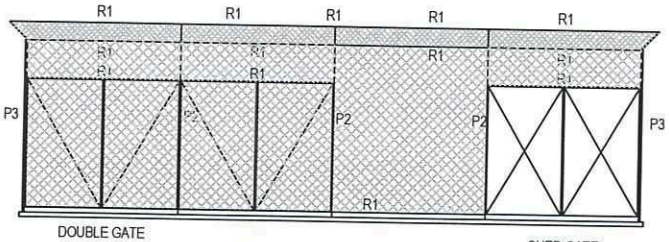

DOUBLE GATE
3000W X 3000H
TYPICAL

ELEVATION D-D

SHED GATE
SHED BY OTHERS

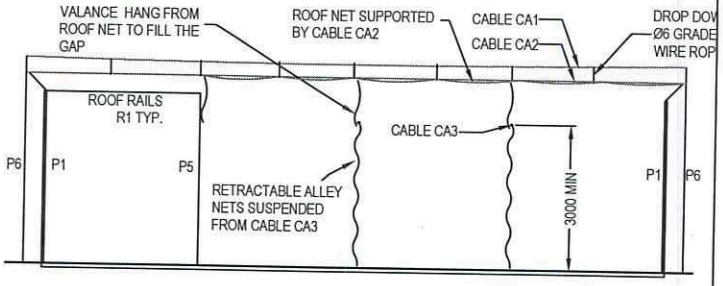

ELEVATION E-E

No	Revision	By	Date
P2	AS CLOUDED	BC	24/08/22
P1	REARRANGE LAYOUT	BC	24/08/22
P0	PRELIMINARY ISSUE	BC	10/08/22

THIS DRAWING IS TO BE READ IN CONJUNCTION WITH ALL OF THE ARCHITECTURAL DRAWINGS AND SPECIFICATIONS. NO DIMENSIONS ARE TO BE SCALED.

THIS DRAWING IS COPYRIGHT, AND REMAINS THE PROPERTY OF JYN ENGINEERING CONSULTANTS AND MUST NOT BE COPIED, ALTERED OR USED WITHOUT THE WRITTEN PERMISSION OF JYN ENGINEERING CONSULTANTS.

JYN ENGINEERING CONSULTANTS
Structural and Civil Engineers
105/254 Bay Road Sandringham, Victoria, Australia, 3191
Phone: 613 9086 3728
e-mail: jooyee@jynengineering.com.au

Client: Knox City Council

Designed by: B.C.
Drawn by: B.C.
Checked by: J.Y.N.
Date: 10-08-22

Project: CRICKET PRACTICE NET
GUY TURNER RESERVE
BAYSWATER

Title: CRICKET NET ENCLOSURE ELEVATIONS
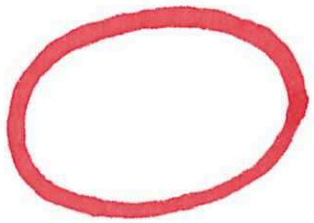
Scale: N/A
Job No.: 220702
Drawing No.: S6
Rev.: P2